CITY OF GILLETTE, WYOMING
Building Inspection
Date: 7/11/17
Reviewed by: Jim Brown, CBO, CFPS
The issuance of a permit based on plans, specifications and other data, shall not prevent the building official from thereafter requiring the corrections of errors in said plans, specifications and other data, or from preventing building operations being carried on thereunder when in violation of this or of any other ordinances of this jurisdiction.

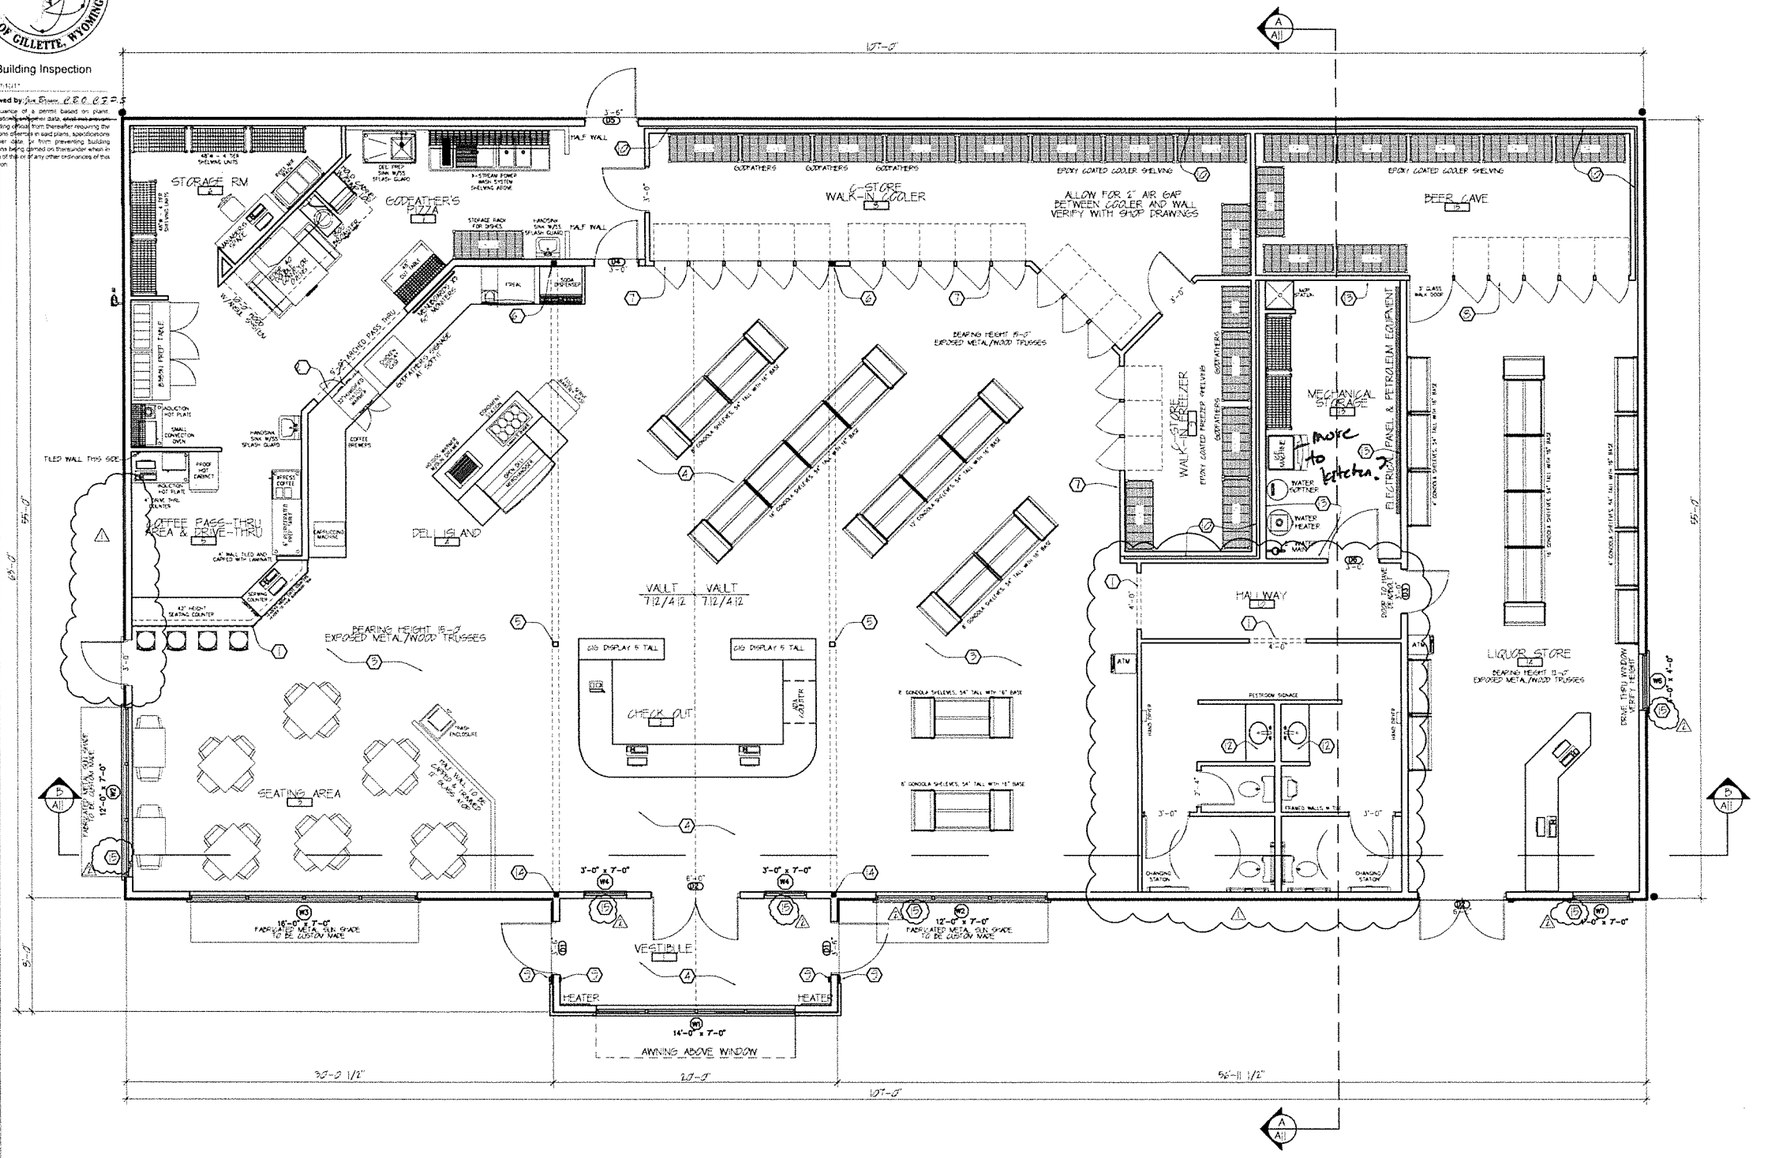

1 / A2 FLOOR PLAN
3/16" = 1'-0"

GENERAL NOTES

GONDOLA SHELVING TO BE 16"D BASE, 54" TALL, 3 SHELVES EACH, SHELVES 14"D WITH END CAPS

ALL INTERIOR WALLS TO BE INSULATED

WINDOWS & DOORS TO HAVE 1x4 WRC TRIM

VAULTED AREA TO BE COVERED IN T&G W/END MATCH

INSTALL GLASSBOARD IN DELI KITCHEN & MOPSINK AREAS

TYPICAL 2x6 STICK FRAME CONSTRUCTION, ALL WALLS TO BE INSULATED, INTERIOR WALLS TO BE SOUND INSULATED COORDINATE WITH STRUCTURAL

ALL WALLS & CEILINGS ARE TO RECEIVE 5/8" SHEETROCK – FIRE TAPED GYPSUM

ALL COUNTERTOPS TO BE SOLID SURFACE

INSTALL ANY EXTRA WALL BLOCKING FOR HEAVY WALL HANGINGS. VERIFY WITH OWNER & CM

INSTALL BLOCKING FOR RESTROOM COUNTERS 25" – 35" AFF

KEYNOTES

1. BULK HEAD @ 7'-6" AFF
2. 5'-0" ARCHED PASS-THROUGH WITH TILE FINISH AT HEAD & JAMBS
3. EXPOSED ROOF TRUSSES
4. VAULTED CEILING SYSTEM SEE REFLECTED CEILING PLAN & FINISH PLAN FOR MORE DETAILS
5. STRUCTURAL COLUMN WRAPPED IN WRC FINISH
6. STRUCTURAL COLUMN IN FRAMED WALL SYSTEM
7. WALL ABOVE COOLERS & FREEZERS
8. WALL ABOVE COOLER WITH CORRUGATED METAL FINISH OVER 5/8" GYPSUM FINISH TO BE FLUSH WITH COOLER WALL
9. ADA AUTOMATIC DOOR PUSH PAD
10. PROVIDE 3" AIRSPACE MIN. BEHIND COOLERS & FREEZERS – ALLOW FOR GYPSUM ON ADJACENT WALLS
11. RESTROOMS TO HAVE SOLID PLASTIC PARTITIONS. PARTITIONS 12" OFF FLOOR AND 6'-0" TO TOP OF PANEL U.N.O. PARTITIONS TO BE SOLID PLASTIC
12. SOLID SURFACE COUNTERTOPS IN RESTROOMS WITH UNDERMOUNT SINKS MOUNTED ON STEEL ANGLE BRACKETS. COUNTERTOPS BY CABINET SUPPLIER
13. ELECTRICAL PANEL & PETROLEUM EQUIPMENT WALL TO BE COVERED FROM FLOOR TO CEILING W/ 5/8" GYPSUM & 5/8" PLYWOOD PAINTED BATTLESHIP GREY, INSTALLED BY ROUGH CARPENTER – SEE SHEETS A7 & A8 FOR ADDITIONAL INFORMATION
14. STRUCTURAL STLD BEARINGS – SEE STRUCTURAL
15. PROVIDE TEMPERED GLAZING AT THIS WINDOW UNIT

NOTE

MECHANICAL EQUIPMENT – TO BE SET ON TOP OF ROOF, SEE MECHANICAL PLAN

VERIFY GAS METER LOCATION W/ CIVIL

RINGDAHL Architects inc
Easton Place
510 22nd Ave. East, Suite 102
Alexandria, MN 56308
ph. (320) 763-9368
fax (320) 762-9063

GILLETTE CONVENIENCE STORE

302-304 LAKEWAY ROAD
GILLETTE, WY

WESTMOR
A SUPERIOR INDUSTRIES COMPANY

FLOOR PLAN

ISSUE FOR	ISSUE DATE
PERMIT	5/1/17
OWNER REVISIONS △	5/24/17
BUILDING OFFICIAL COMMENTS △	6/13/17

LICENSED ARCHITECT
PAUL D. RINGDAHL
C-3142
Date: May 1, 2017
STATE OF WYOMING

COMMISSION NO	1712
DRAWN BY	
CHECKED BY	PDR
DATE	2017

DRAWING NO
A2

© Ringdahl Architects 2017