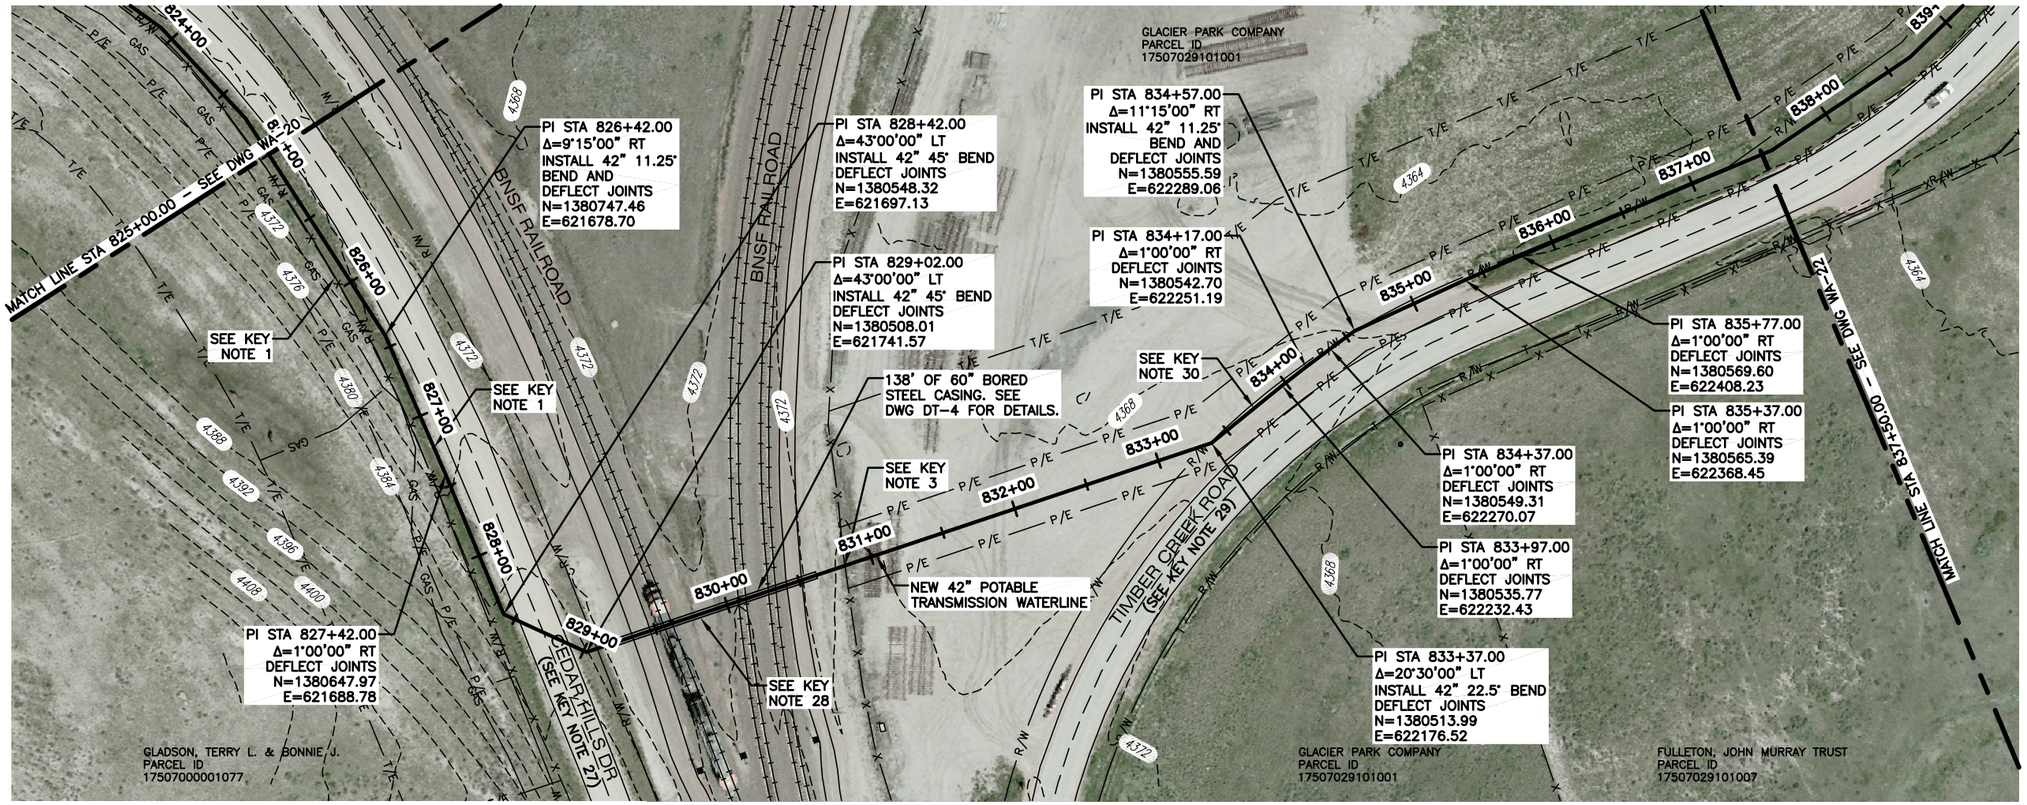

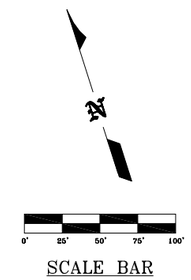

NOTES:
1. SEE DWG NL-2 FOR GENERAL PIPELINE NOTES.
2. SEE DWG NL-3 FOR NUMBERED KEY NOTES.

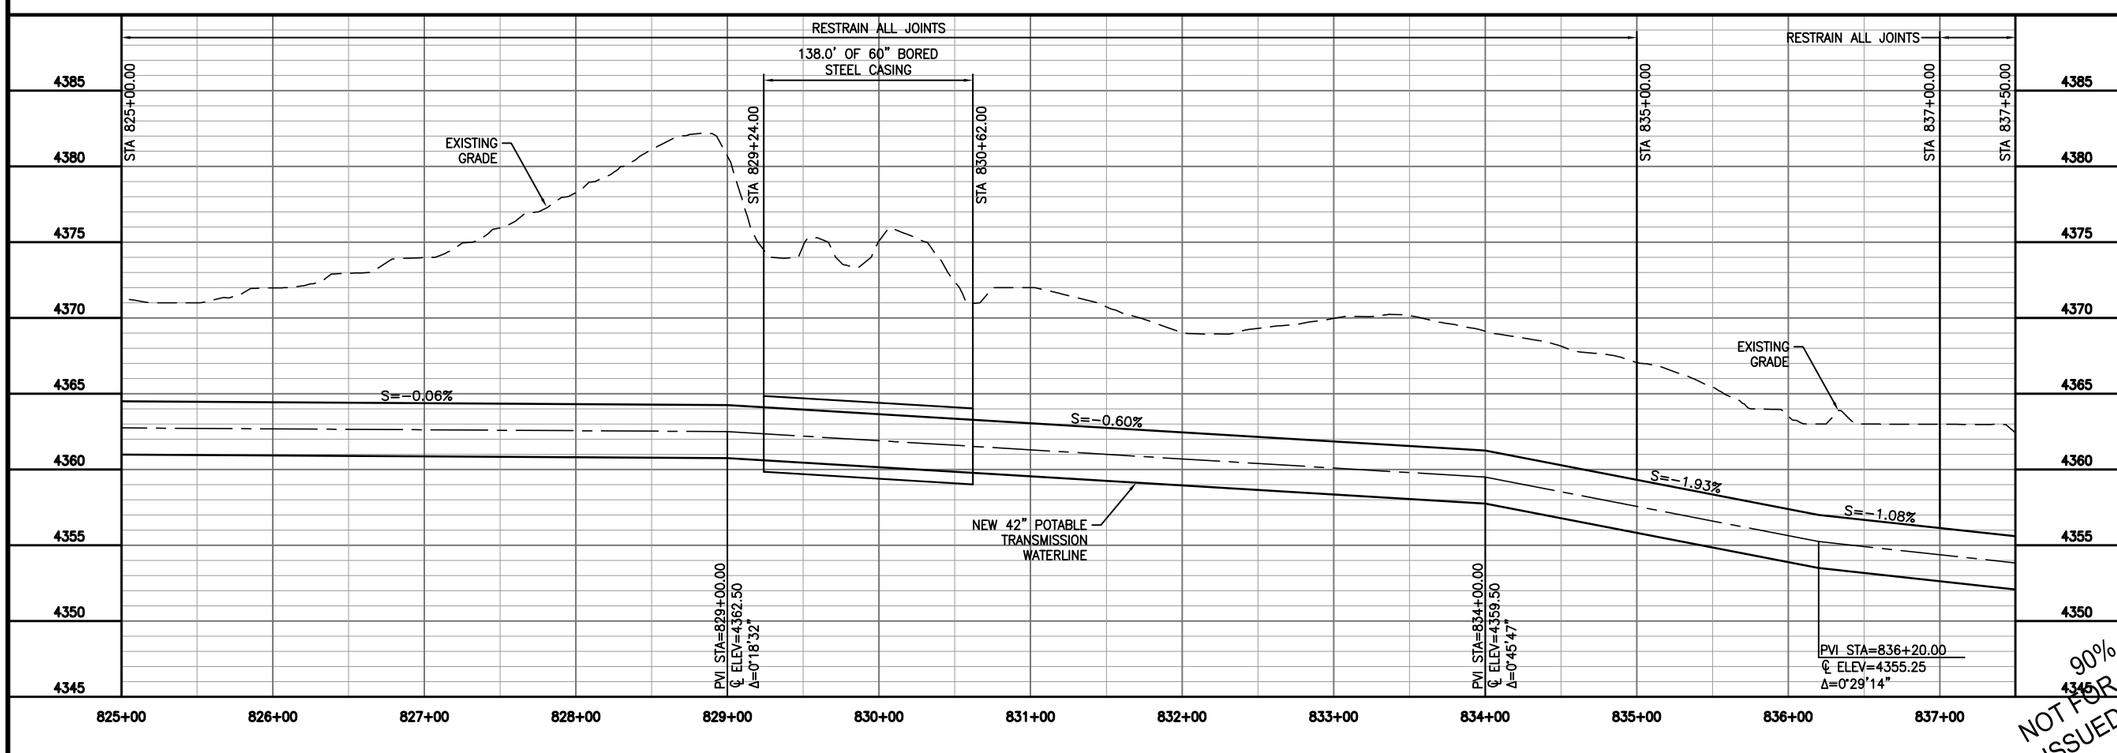

90% DESIGN
NOT FOR CONSTRUCTION
ISSUED DECEMBER 2011

REV. #	REVISION DESCRIPTION	DATE	BY

GILLETTE MADISON PIPELINE PROJECT

POTABLE TRANSMISSION WATERLINE
STA 825+00.00 TO 837+50.00

MORRISON MAIERLE, INC.
An Employee-Owned Company

Burns & McDonnell
SINCE 1898

DATE:	12/4/2011
JOB NO:	54432
DRAWN BY:	GRG
APPROVED BY:	KH

PIPELINE P&P SHEET
WA-21

J:\GILLETTE\54432-REG WATER SUPPLY\CADD\PIPELINE\TRANSMISSION\54432WA-21.DWG 11/14/2011 10:47 AM GGARCIA