North

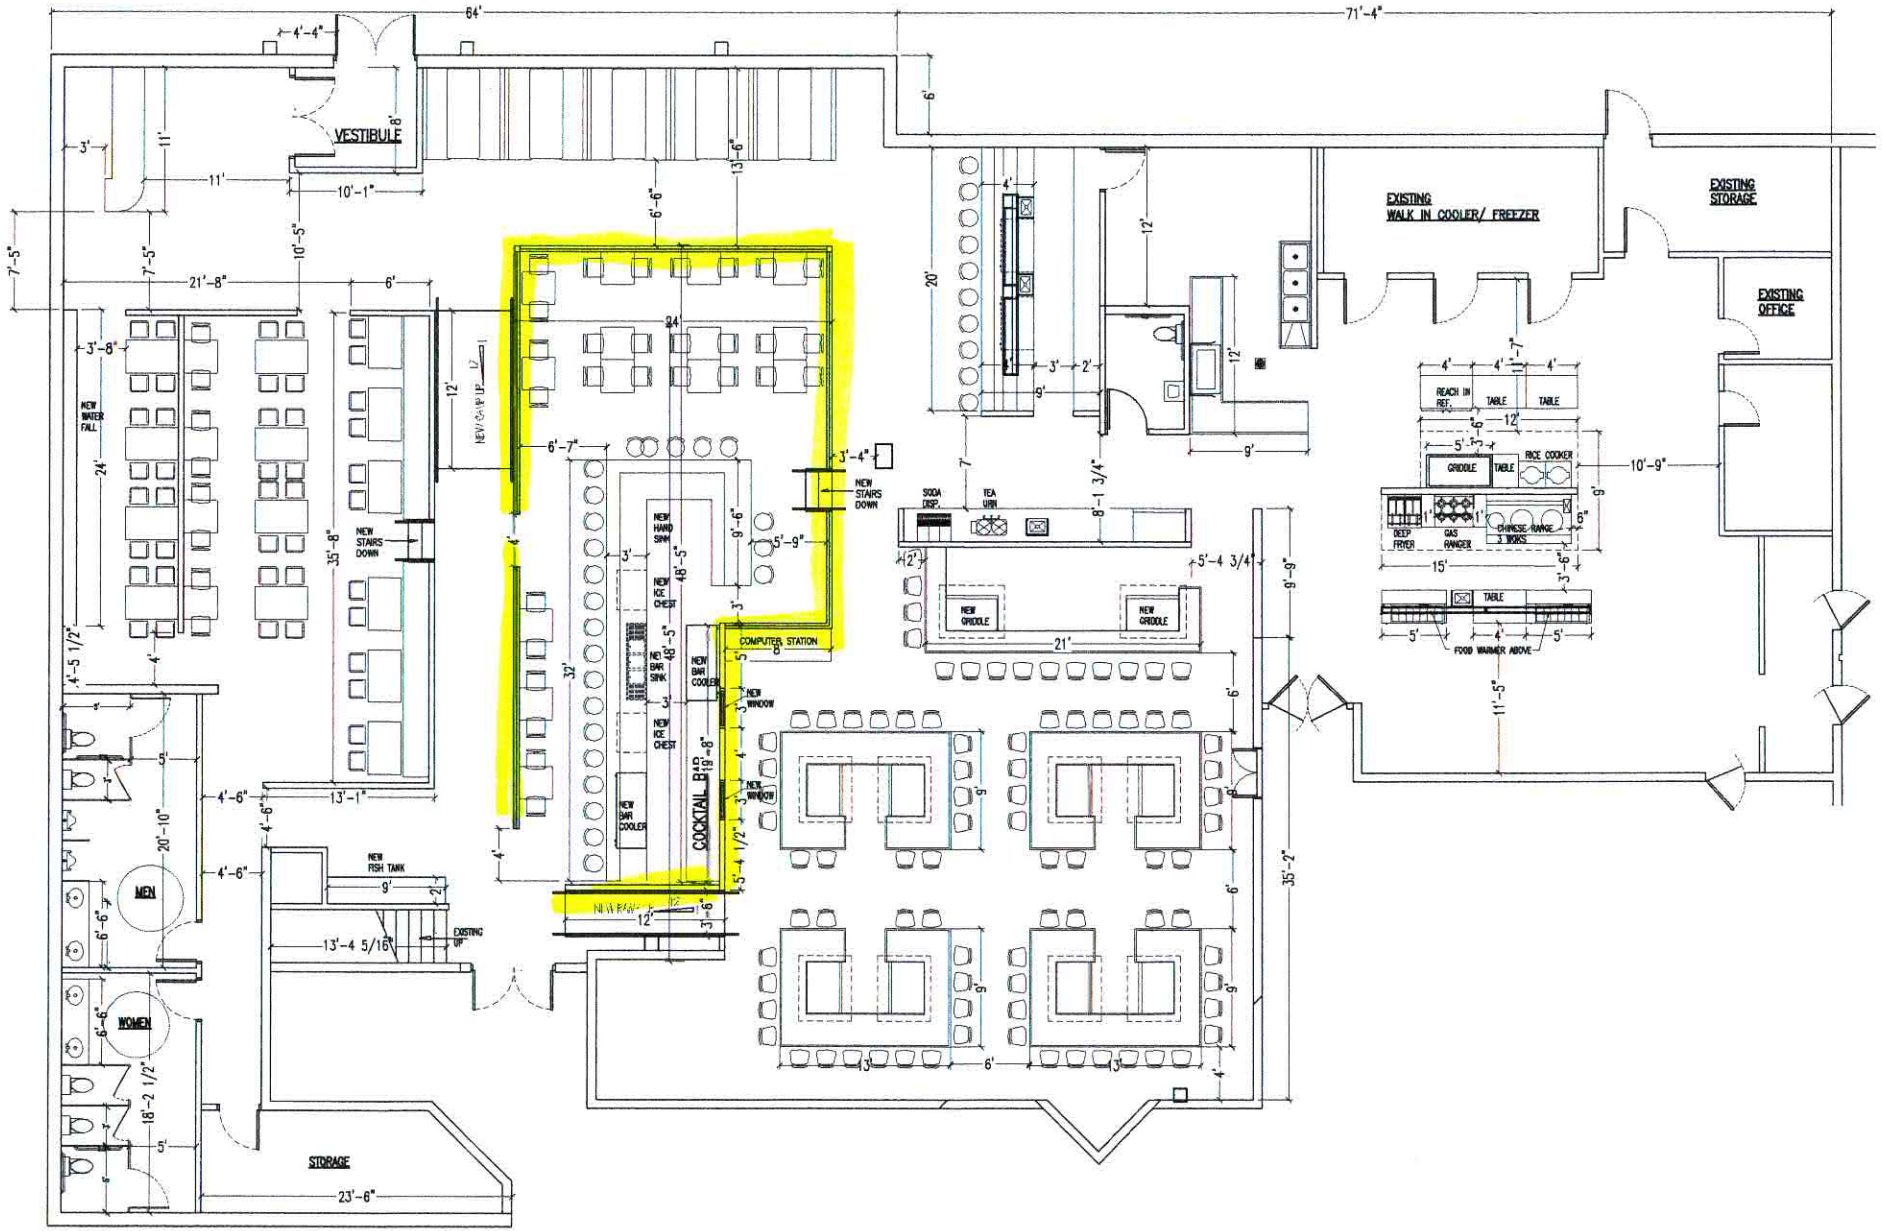
64'
71'-4"
VESTIBULE
EXISTING WALK IN COOLER/ FREEZER
EXISTING STORAGE
EXISTING OFFICE
NEW WATER FALL
NEW STAIRS DOWN
NEW RAMP UP
NEW HARD SINK
NEW ICE CHEST
NEW BAR SINK
NEW BAR COOLER
COMPUTER STATION
COCKTAIL BAR
NEW WINDOW
NEW RAMP
SODA DISP.
TEA URN
NEW GRIDDLE
REACH IN REF.
TABLE
GRIDDLE
RICE COOKER
DEEP FRYER
GAS RANGER
CHINESE RANGE 3 WOKS
FOOD WARMER ABOVE
MEN
WOMEN
NEW FISH TANK
EXISTING UP
STORAGE