North

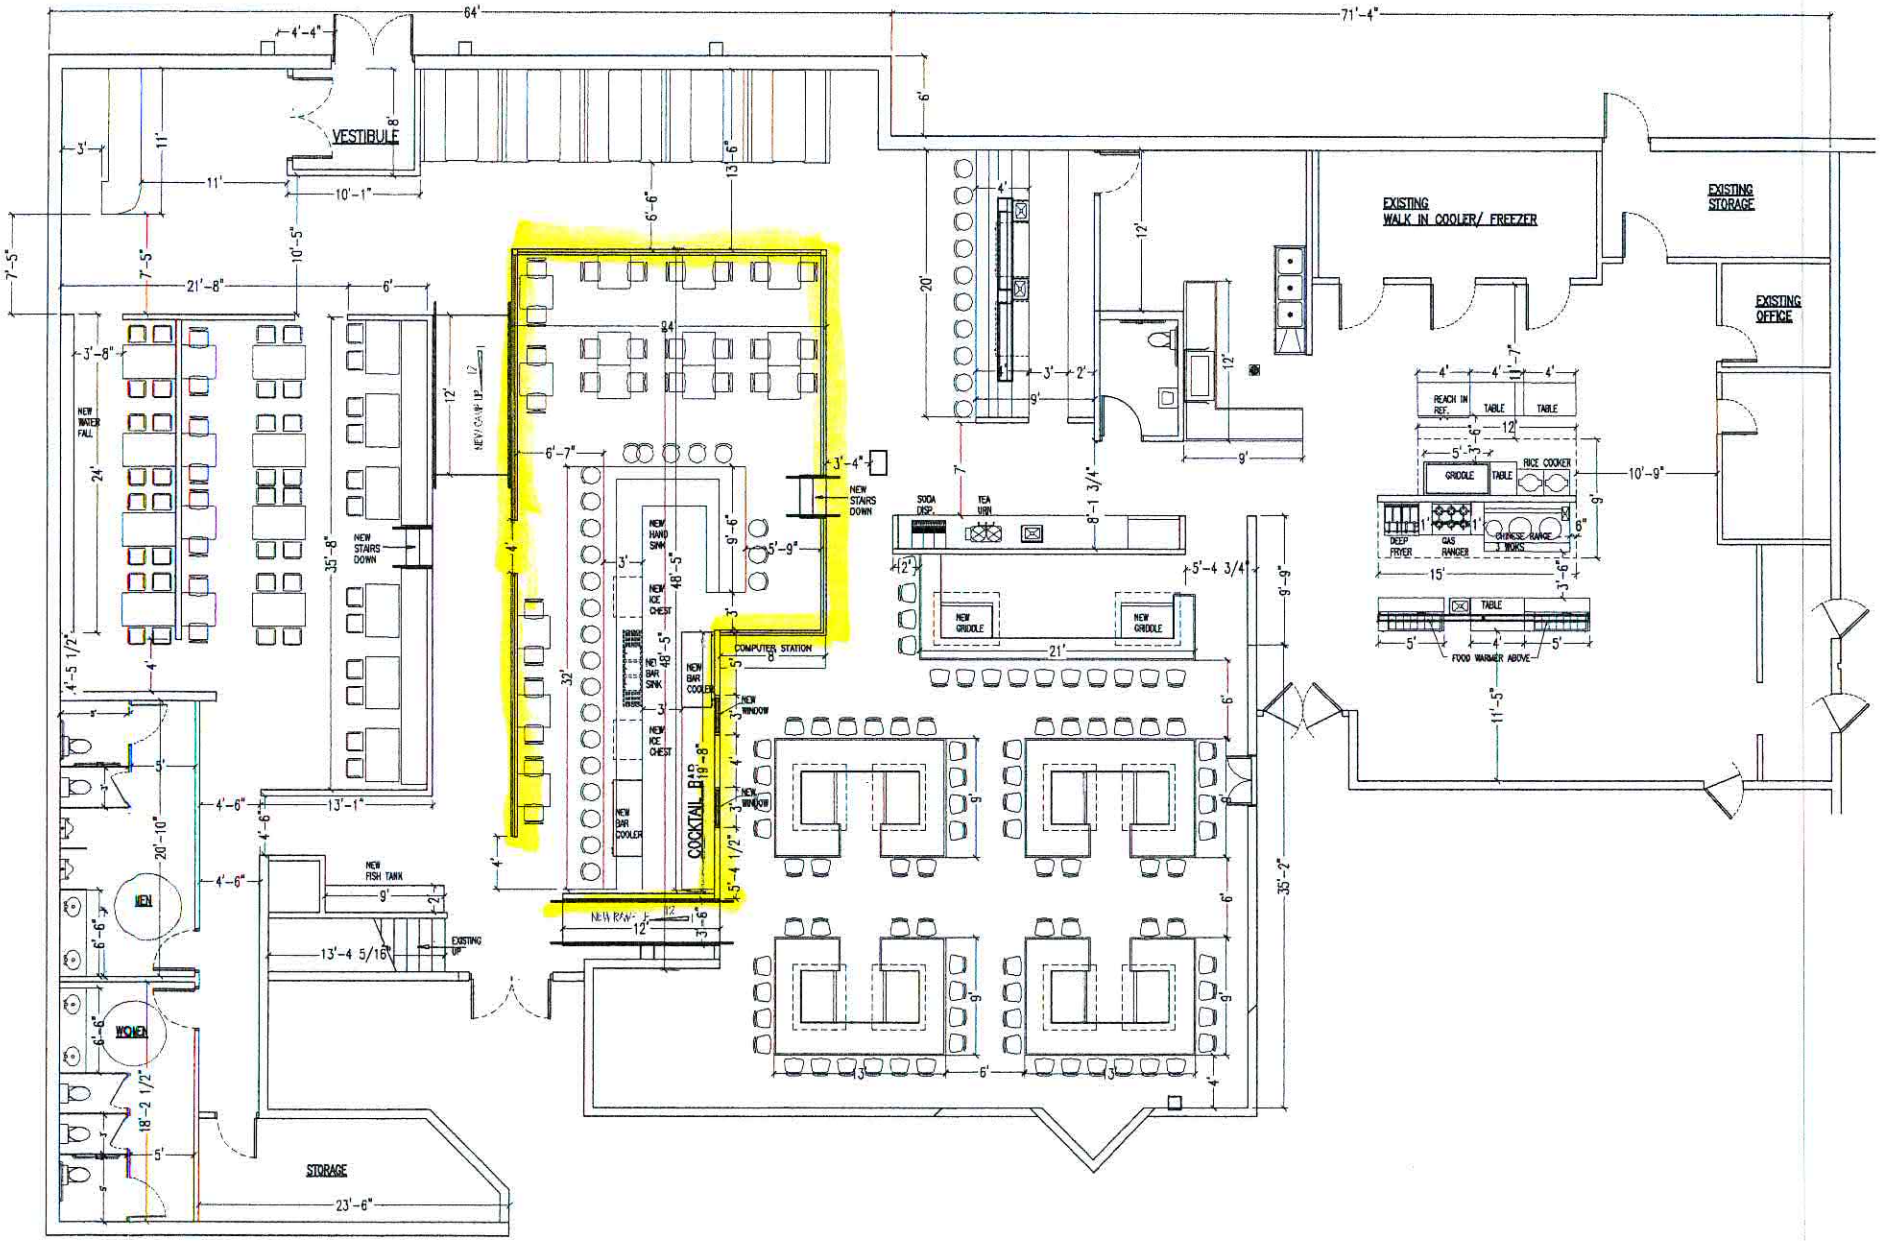
VESTIBULE
EXISTING WALK IN COOLER/ FREEZER
EXISTING STORAGE
EXISTING OFFICE
NEW WATER FALL
NEW STAIRS DOWN
NEW RAMP UP
NEW HAND SINK
NEW ICE CHEST
NEW BAR SINK
NEW BAR COOLER
COCKTAIL BAR
COMPUTER STATION
NEW WINDOW
NEW FISH TANK
EXISTING UP
MEN
WOMEN
STORAGE
SODA DISP.
TEA URN
NEW GRIDDLE
REACH IN REF.
TABLE
RICE COOKER
GRIDDLE
DEEP FRYER
GAS RANGER
CHINESE RANGE 3 WORK
FOOD WARMER ABOVE