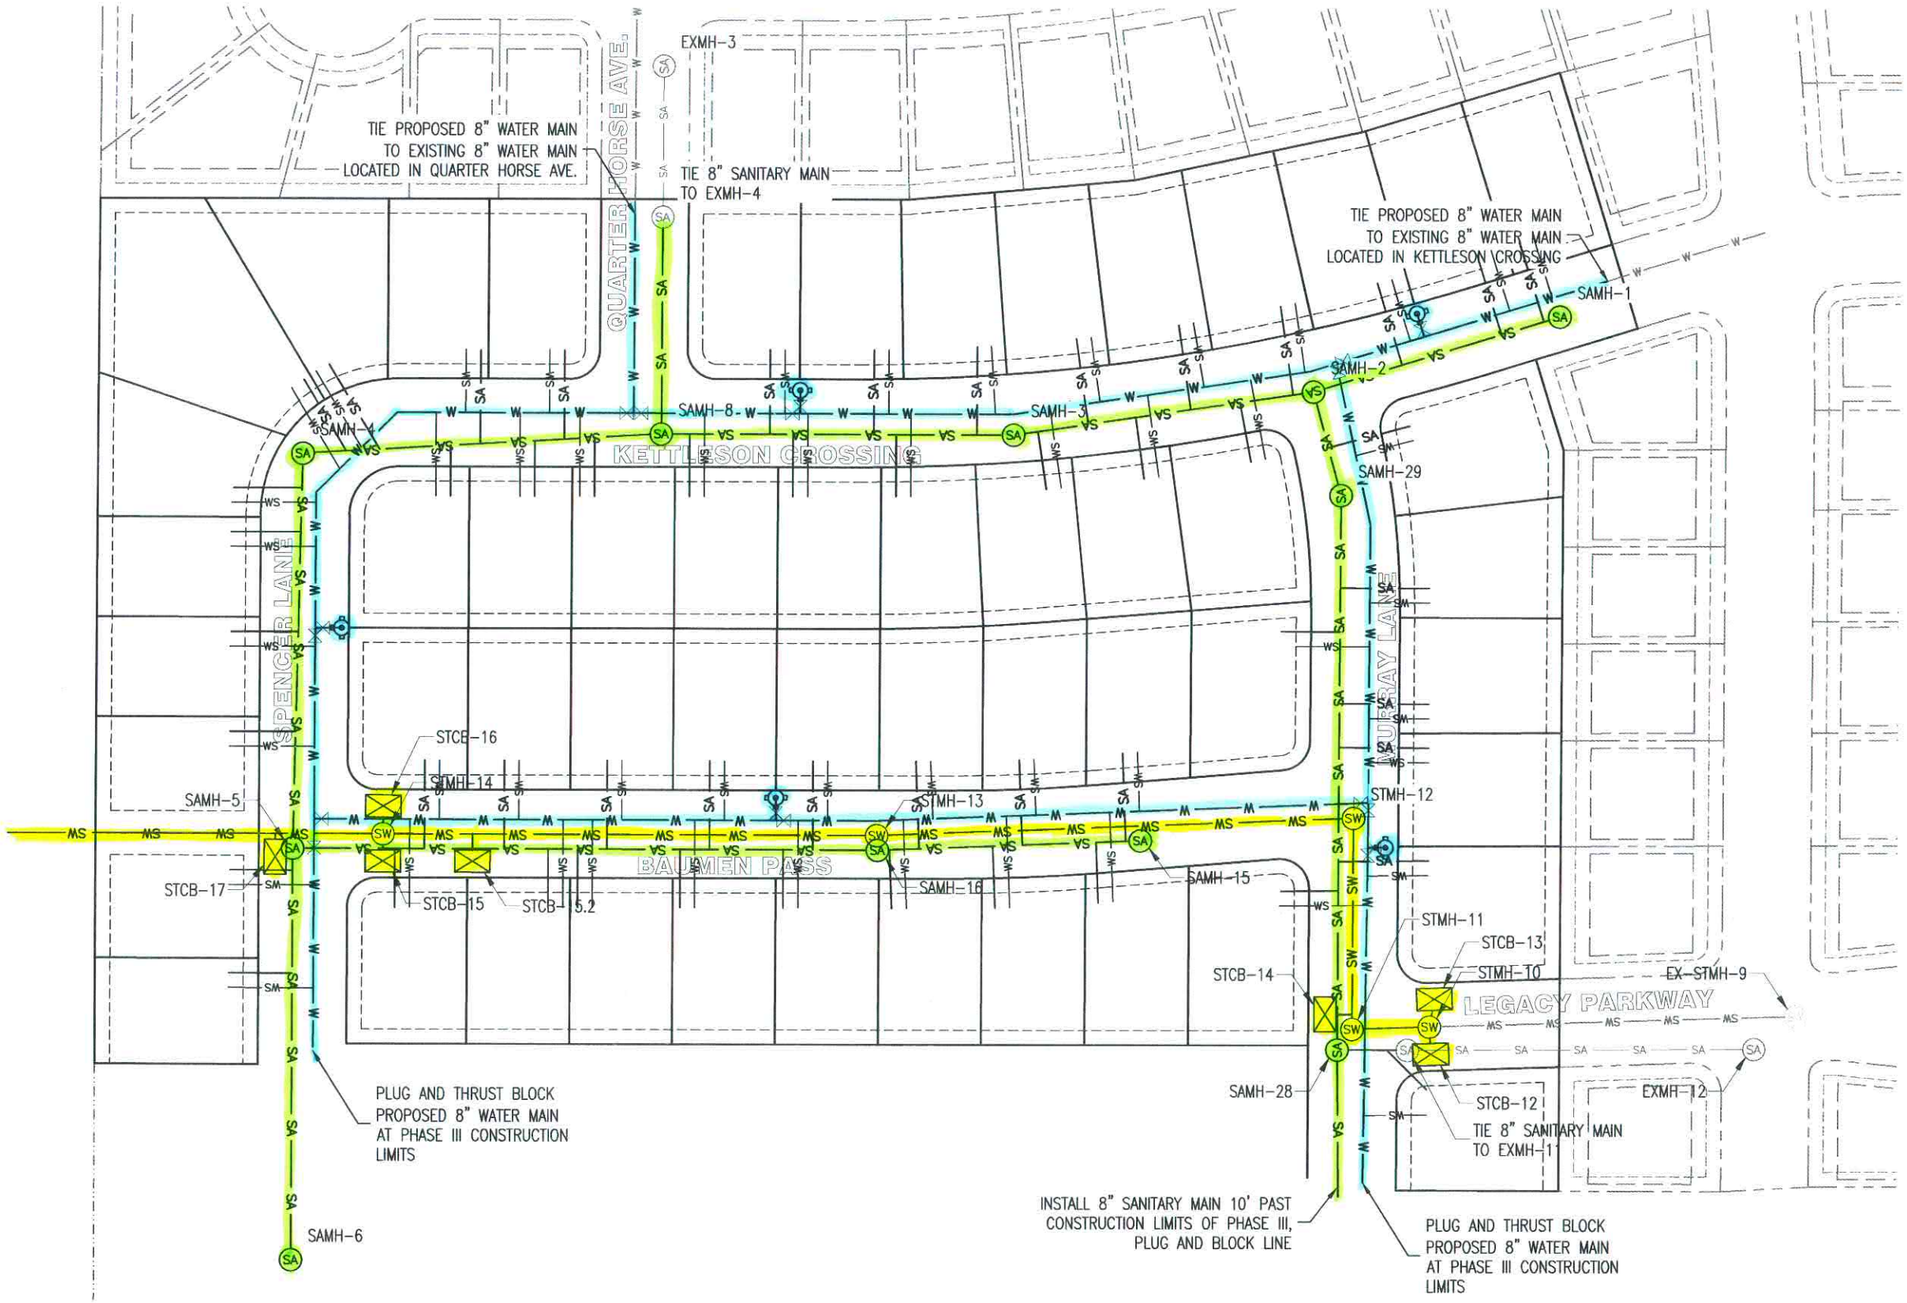

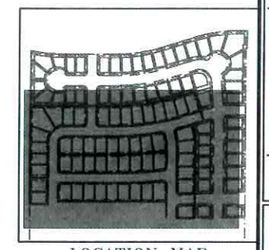

LOCATION MAP
N.T.S.

REV. #	REVISION DESCRIPTION	DATE	BY

LEGACY RIDGE PHASE III
OVERALL UTILITY LAYOUT

ECS ENGINEERS
511 East 4th Street, Suite 3 • Gillette, Wyoming 82716
307.670.8977 • www.ecsengineers.net

DATE:	04/01/14
JOB NO:	130100
DRAWN BY:	CAO
APPROVED BY:	APM

OVERALL UTILITY LAYOUT 1

OU-1

NOTES:

1. REFER TO WA-1 – WA-8 FOR WATERLINE CONSTRUCTION INFORMATION.
2. REFER TO SA-1 – SA-8 FOR SANITARY SEWER CONSTRUCTION INFORMATION.
3. REFER TO SW-1 – SW-11 FOR STORM WATER SYSTEM CONSTRUCTION INFORMATION.