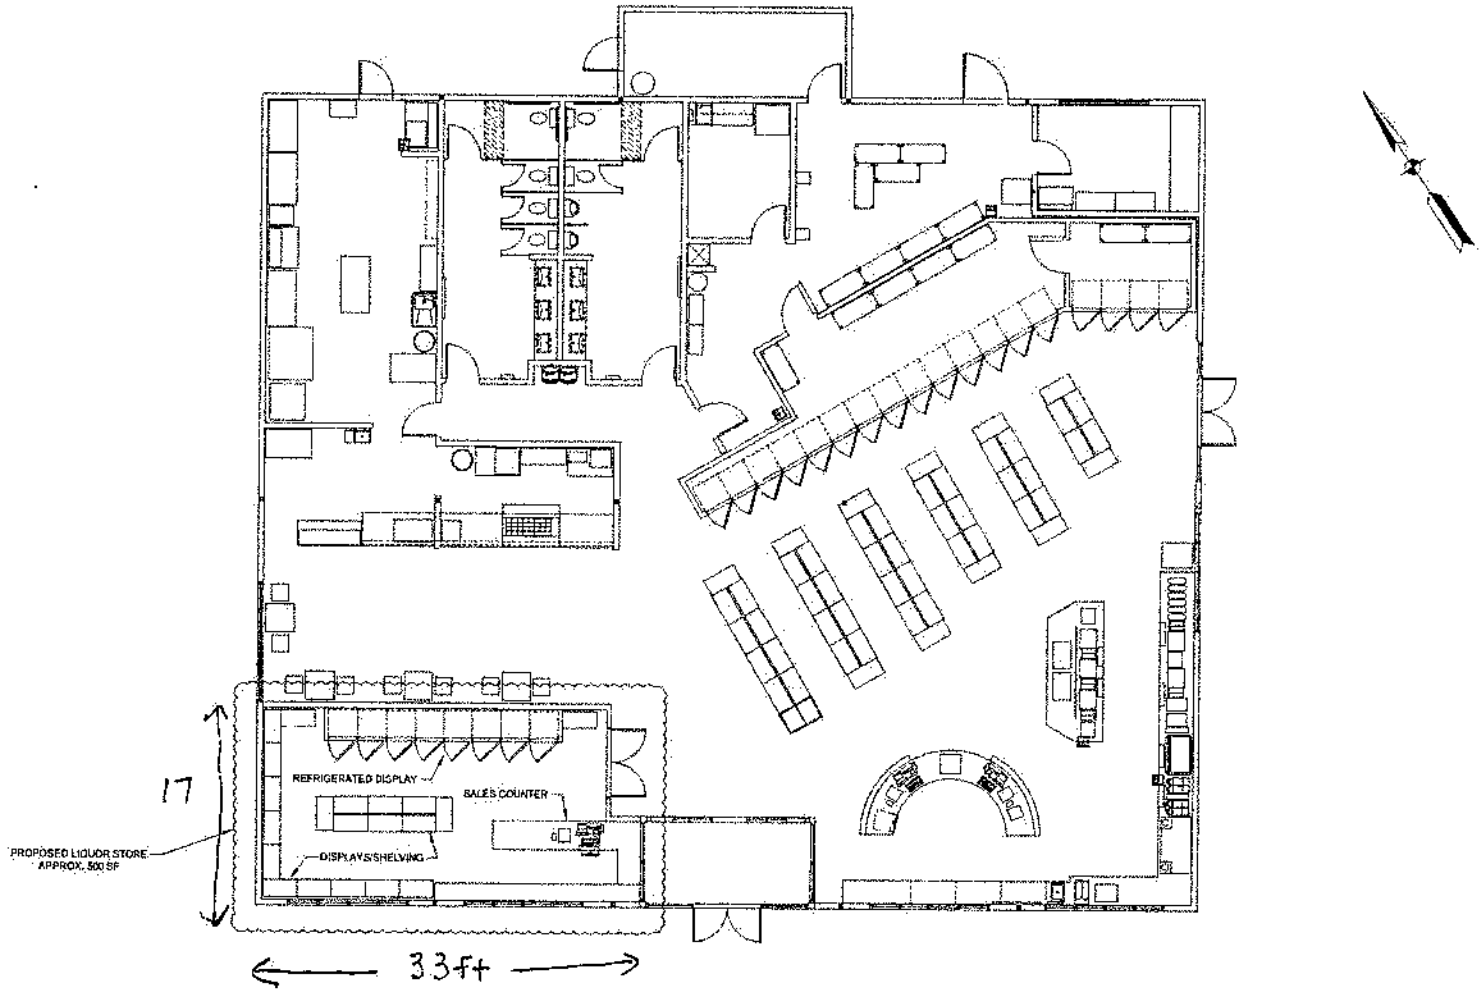

REV.	DESCRIPTION	DATE	BY

AMERS COOPERATIVE ASSOCIATION

FCA TRAVEL PLAZA
PROPOSED LIQUOR STORE

PROJECT 5322.2014.02
DATE 08/01/2015
DRAWN BY JR
APPROVED BY MM
© DONAHUE 2015

SHEET
FIG-A
OF 1